


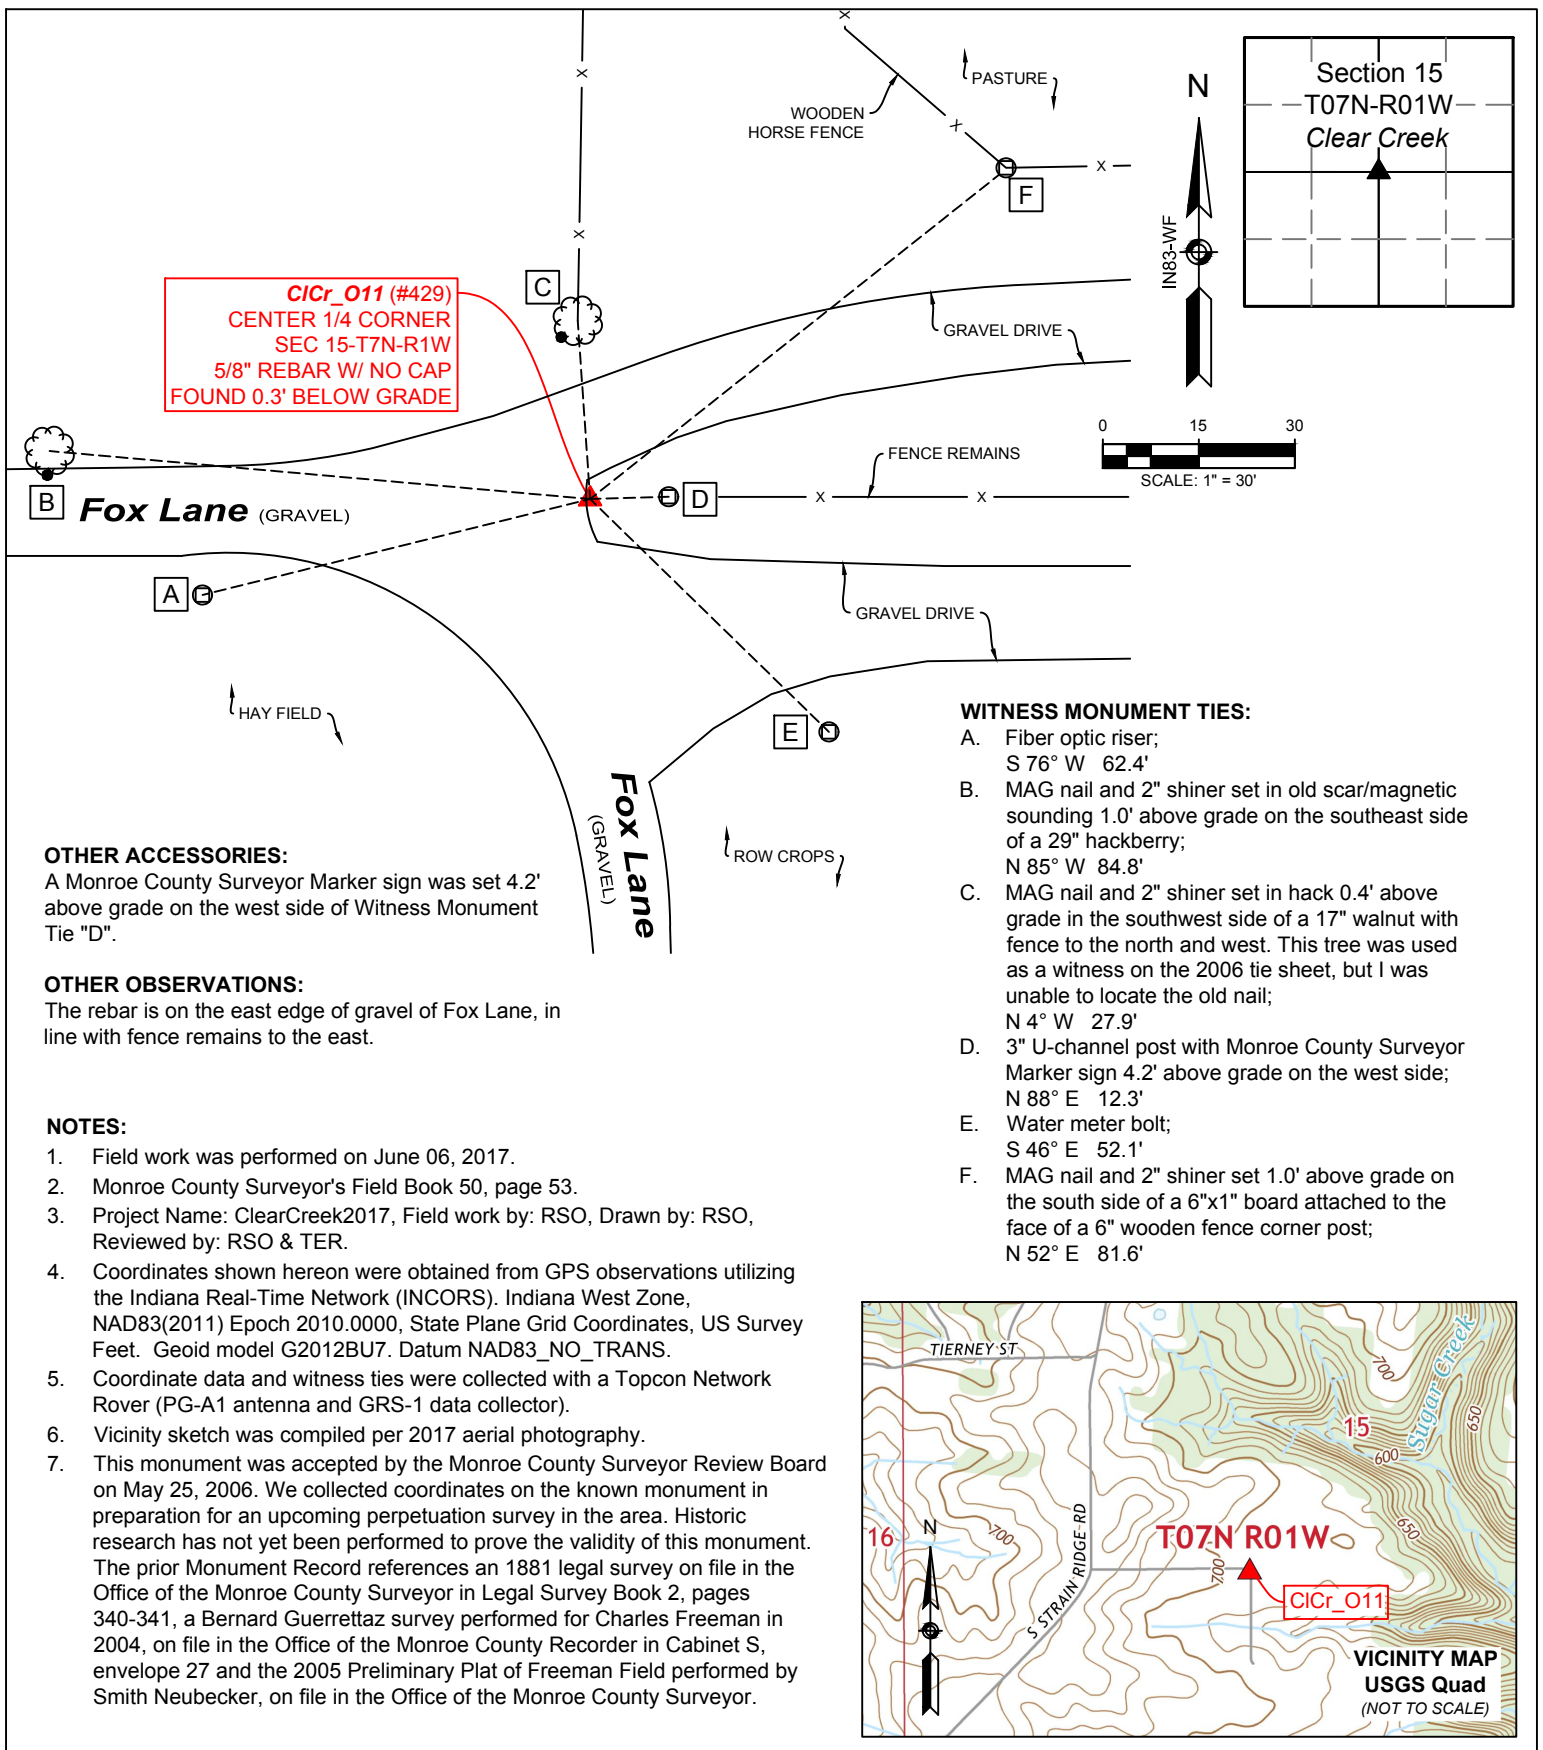

▲ **Monument Description:** 5/8" rebar with no cap found 0.3' below grade inside a 2" diameter steel pipe with a pk nail driven just next to/over the rebar (the pk nail is also inside the 2" pipe)
State Plane Grid Coordinates: Point No.:429 Northing: 1382341.7', Easting: 3116260.3'

SHEET 1 OF 2	MONUMENT RECORD CORNER ID: CICr_011	Center 1/4 Corner Section 15- T07N-R01W Clear Creek Township Monroe County, Indiana	 OFFICE OF THE MONROE COUNTY SURVEYOR Trohn Enright-Randolph Monroe County Surveyor Rachel Savich Oser Professional Surveyor 119 West 7th Street, Bloomington, IN 47404 (812) 349-2570
-----------------------	---	---	--

Photos were taken on 06/06/2017 with an iPhone 6s



Trohn Enright-Randolph
Trohn Enright-Randolph
Monroe County Surveyor



Accepted by the Monroe
County Surveyor Review Board
on December 19, 2017



Rachel Oser
Rachel Savich Oser, State of Indiana
Professional Surveyor No. 21100022

SHEET
2
OF
2

MONUMENT RECORD
CORNER ID:
CICr_O11

Center 1/4 Corner
Section 15- T07N-R01W
Clear Creek Township
Monroe County, Indiana



MONROE COUNTY SURVEYOR'S OFFICE
Trohn Enright-Randolph Monroe County Surveyor
Rachel Savich Oser Professional Surveyor
119 West 7th Street, Bloomington, IN 47404 (812) 349-2570

MONUMENT RECORD
State of Indiana - County of Monroe

Section: 15

Township: 7 North


Range: 1 West

Corner ID: ClCr O-11

Monument Description & Remarks: 5/8" Rebar with, BLESOE TAPP (P.C. 50920004), yellow cap. Survey Sign 3.5ft A.G. at pt D.

References On File: Legal Survey Book 2 page no. 340-341(1881); Bernard A. Guerrettaz's "Charles Freeman survey" (2004) on file in Recorder Office; cabinet S envelope 27; Smith Neubecker survey, Freeman Field Preliminary plat (2005), on file in the surveyor's office.

RECOVERY TIE DRAWING
Field Book 37 Page No. 17

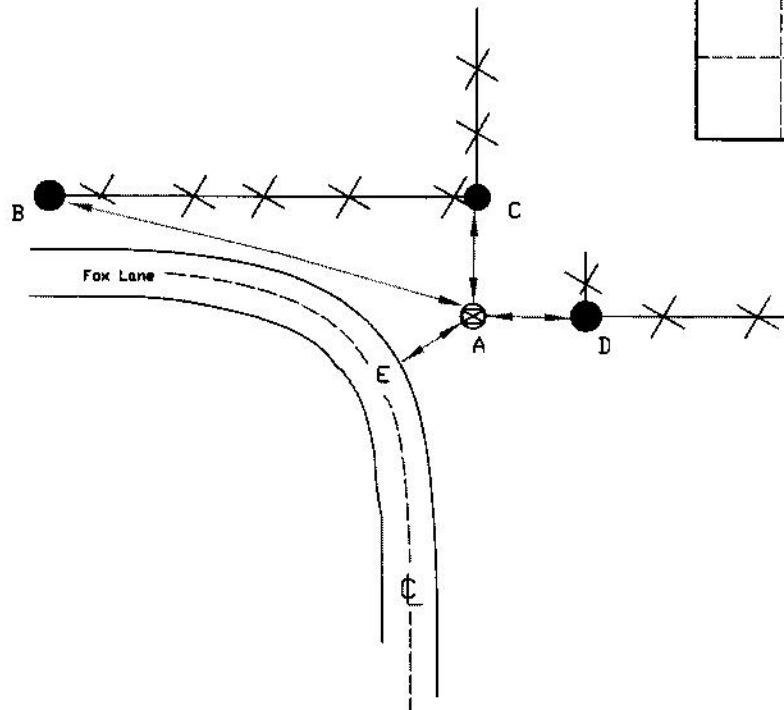

A - 5/8" Rebar with cap.

B - N 80° W 84.80' to MAG nail
in 26" Hornbeam.

C - N 03° E 28.87' to MAG nail
in 16" Black Walnut.


D - S 86° E 13.30' to MAG nail
in Survey Sign on 7" round post.

E - S 45° W 17.30' to edge of road.

Not To Scale
Compass Bearing Magnetic North

I, Kevin P. Enright, Monroe County Surveyor, hereby certify that this document was prepared under my direction in accordance with the provisions of Section 36-2-12-11 of the Indiana Code; and the above data is given under my hand and seal this 1st day of August, 2005.

Kevin P. Enright

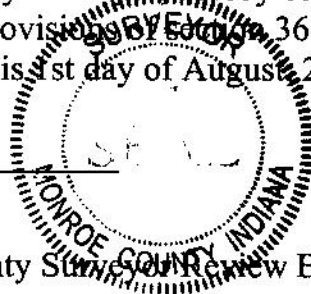

Administered by the Monroe County Surveyor Review Board

Date: 5/25/06



Drawn by: T.E.R. Print date: May 25, 2006